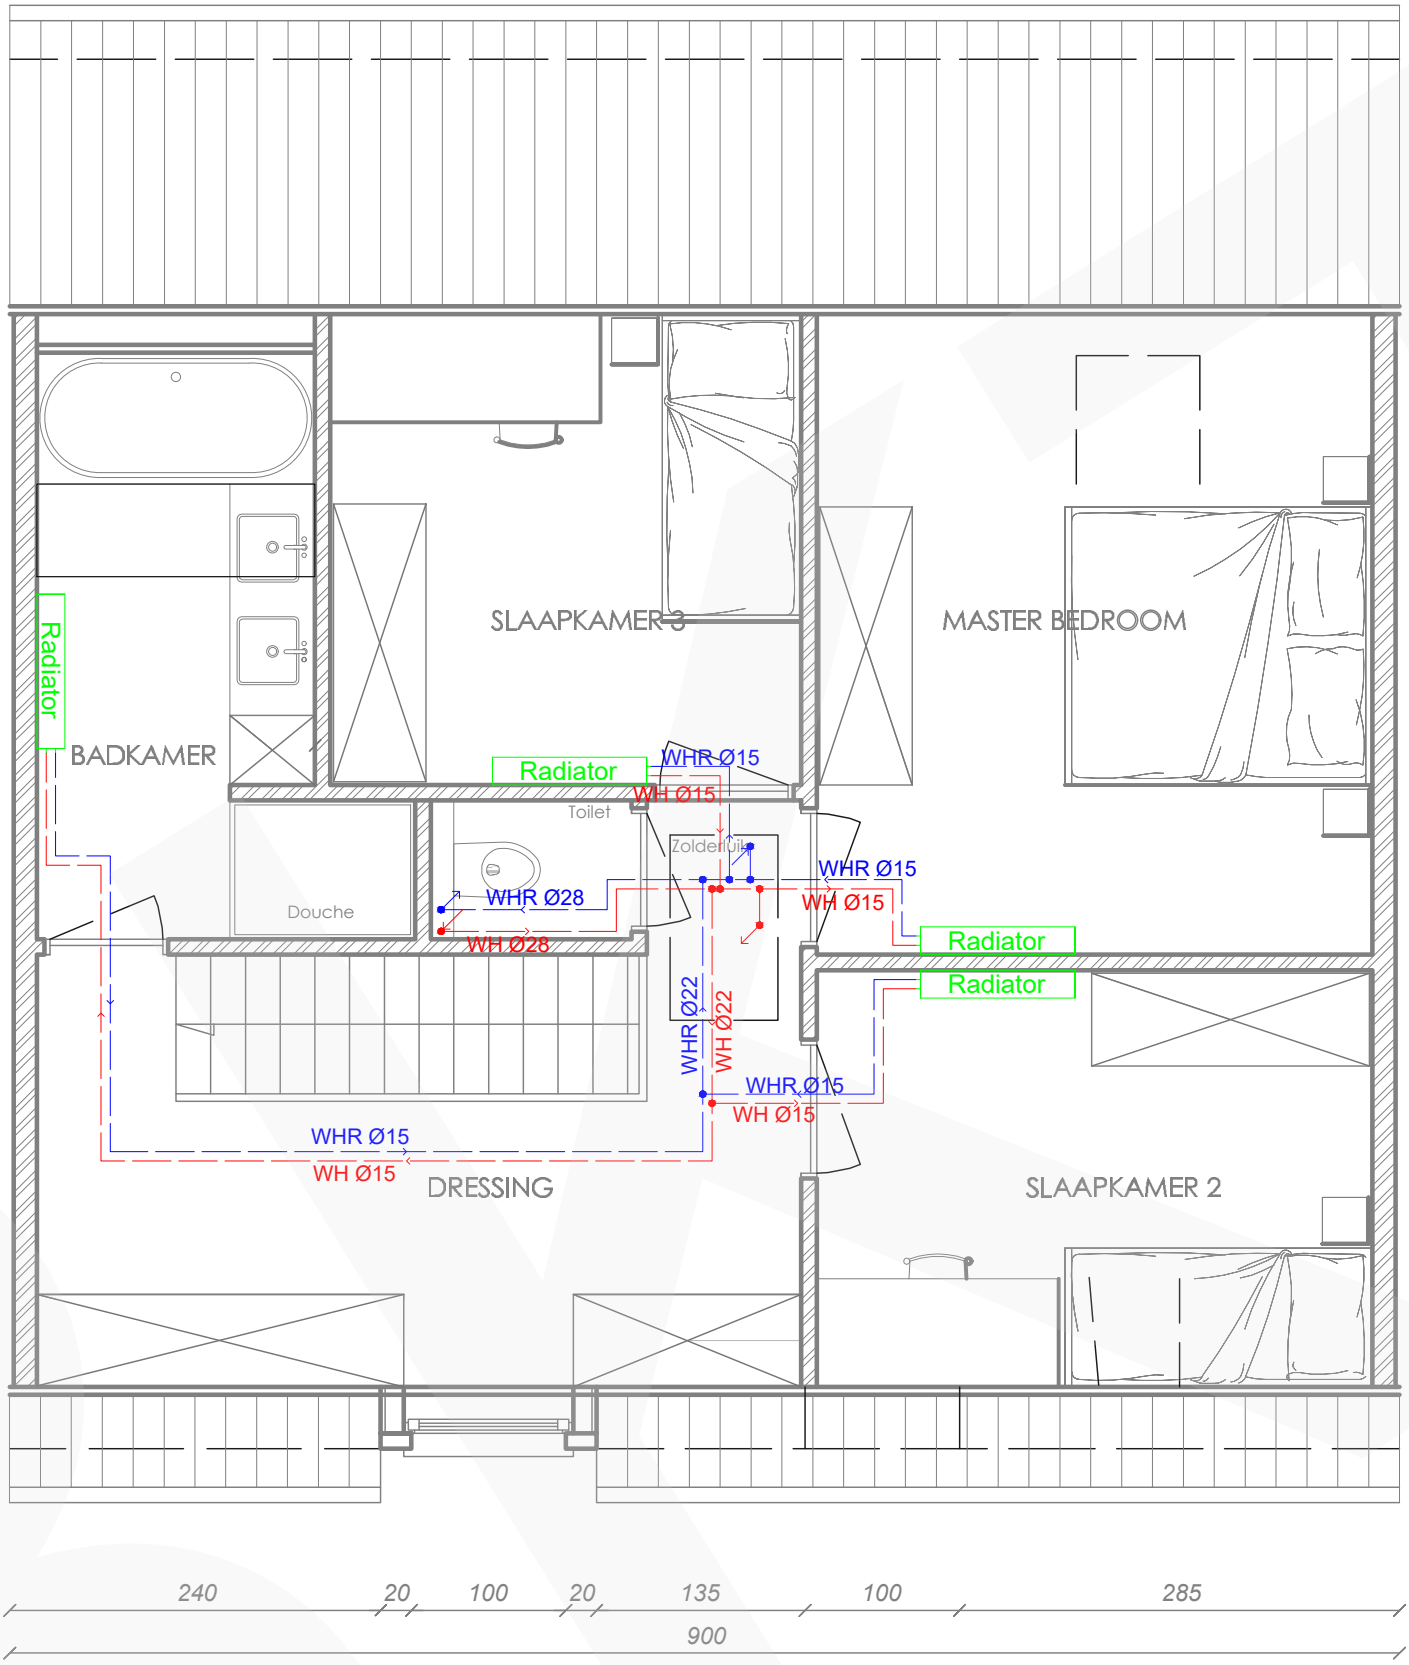

1st verdieping